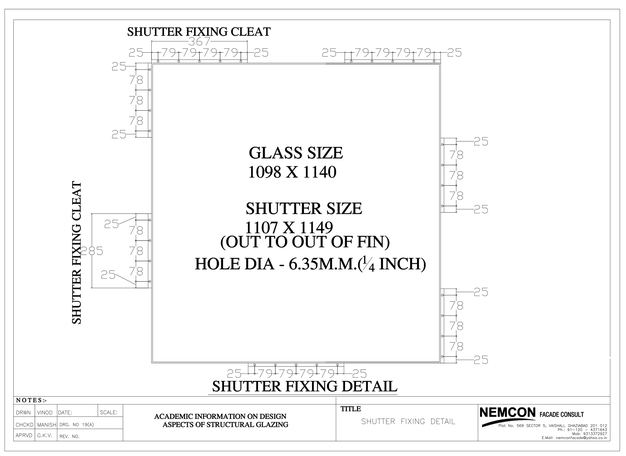
SHUTTER FIXING CLEAT
SHUTTER FIXING CLEAT
GLASS SIZE
1098 X 1140
SHUTTER SIZE
1107 X 1149
(OUT TO OUT OF FIN)
HOLE DIA - 6.35M.M.(1/4 INCH)
SHUTTER FIXING DETAIL
NOTES:-
DRWN VINOD DATE: SCALE:
CHCKD MANISH DRG. NO 19(0)
APRVD G.K.V. REV. NO.
ACADEMIC INFORMATION ON DESIGN
ASPECTS OF STRUCTURAL GLAZING
TITLE
SHUTTER FIXING DETAIL
NEMCON FACADE CONSULT
Plot No. 569 SECTOR 5, VASHALI, GHAZIABAD 201 012
Ph.: 91-120-4376648
Mob: 91.9313372827
E.Mail: nemconfacade@yahoo.co.in

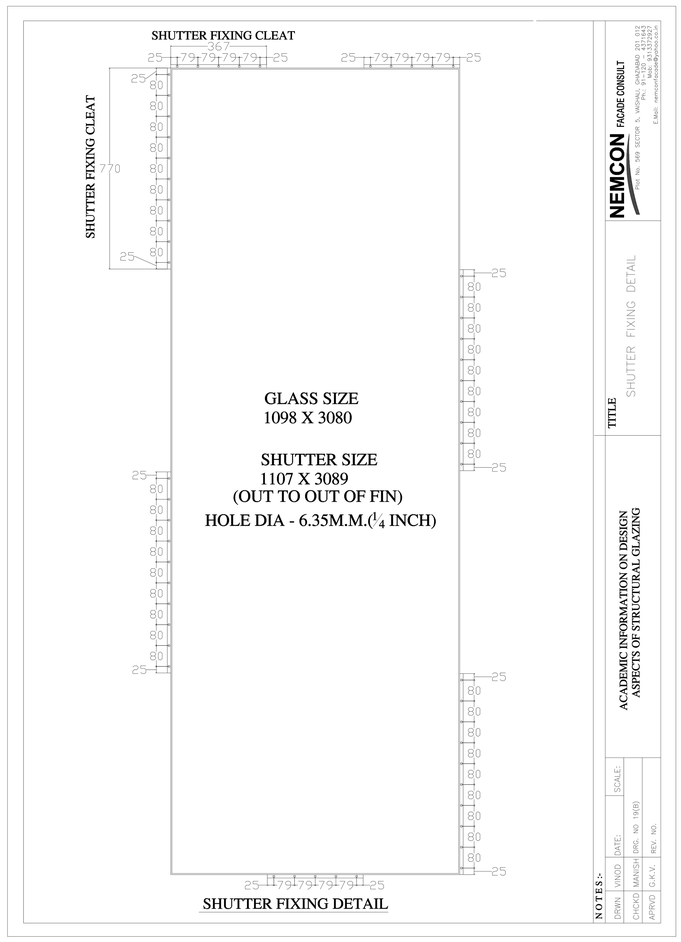
SHUTTER FIXING CLEAT
SHUTTER FIXING CLEAT
GLASS SIZE
1098 X 3080
SHUTTER SIZE
1107 X 3089
(OUT TO OUT OF FIN)
HOLE DIA - 6.35M.M.(1/4 INCH)
SHUTTER FIXING DETAIL
NOTES:-
DRWN VINOD DATE: SCALE:
CHCKD MANISH DRG. NO 19(B)
APRVD G.K.V. REV. NO.
ACADEMIC INFORMATION ON DESIGN
ASPECTS OF STRUCTURAL GLAZING
TITLE
SHUTTER FIXING DETAIL
NEMCON FACADE CONSULT
Plot No. 569 SECTOR 5, VASHALI, GHAZIABAD 201 012
Ph.: 91-120-4376648
Mob: 91.9313372827
E.Mail: nemconfacade@yahoo.co.in

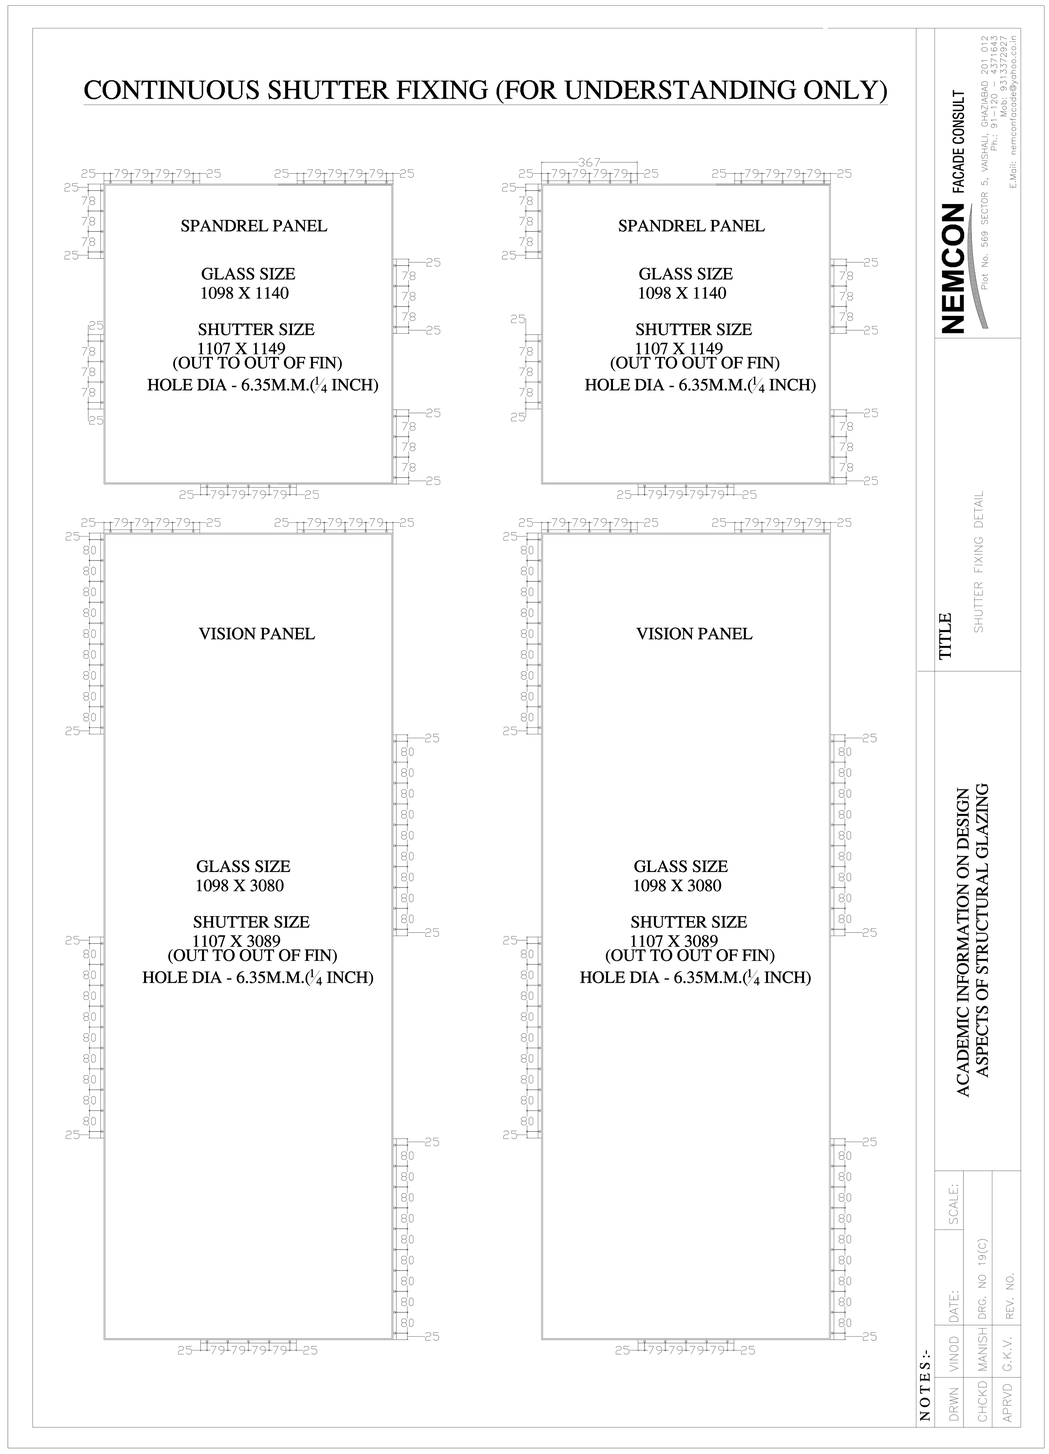
CONTINUOUS SHUTTER FIXING (FOR UNDERSTANDING ONLY)
SPANDREL PANEL
GLASS SIZE
1098 X 1140
SHUTTER SIZE
1107 X 1149
(OUT TO OUT OF FIN)
HOLE DIA - 6.35M.M.(1/4 INCH)
SPANDREL PANEL
GLASS SIZE
1098 X 1140
SHUTTER SIZE
1107 X 1149
(OUT TO OUT OF FIN)
HOLE DIA - 6.35M.M.(1/4 INCH)
VISION PANEL
GLASS SIZE
1098 X 3080
SHUTTER SIZE
1107 X 3089
(OUT TO OUT OF FIN)
HOLE DIA - 6.35M.M.(1/4 INCH)
VISION PANEL
GLASS SIZE
1098 X 3080
SHUTTER SIZE
1107 X 3089
(OUT TO OUT OF FIN)
HOLE DIA - 6.35M.M.(1/4 INCH)
NEMCON FACADE CONSULT
Plot No. 569 SECTOR 5, VASHALI, GHAZIABAD 201 012
Ph.: 91-120-4376648
Mob: 91.9313372827
E.Mail: nemconfacade@yahoo.co.in
TITLE
SHUTTER FIXING DETAIL
ACADEMIC INFORMATION ON DESIGN
ASPECTS OF STRUCTURAL GLAZING
NOTES:-
DRWN VINOD DATE: SCALE:
CHCKD MANISH DRG. NO 19(C)
APRVD G.K.V. REV. NO.